# CITY OF PLAINVIEW, MINNESOTA WATERMAIN LOCATION MAP

MEAD & HUNT
ENGINEERS
ARCHITECTS
SCIENTISTS
PLANNERS

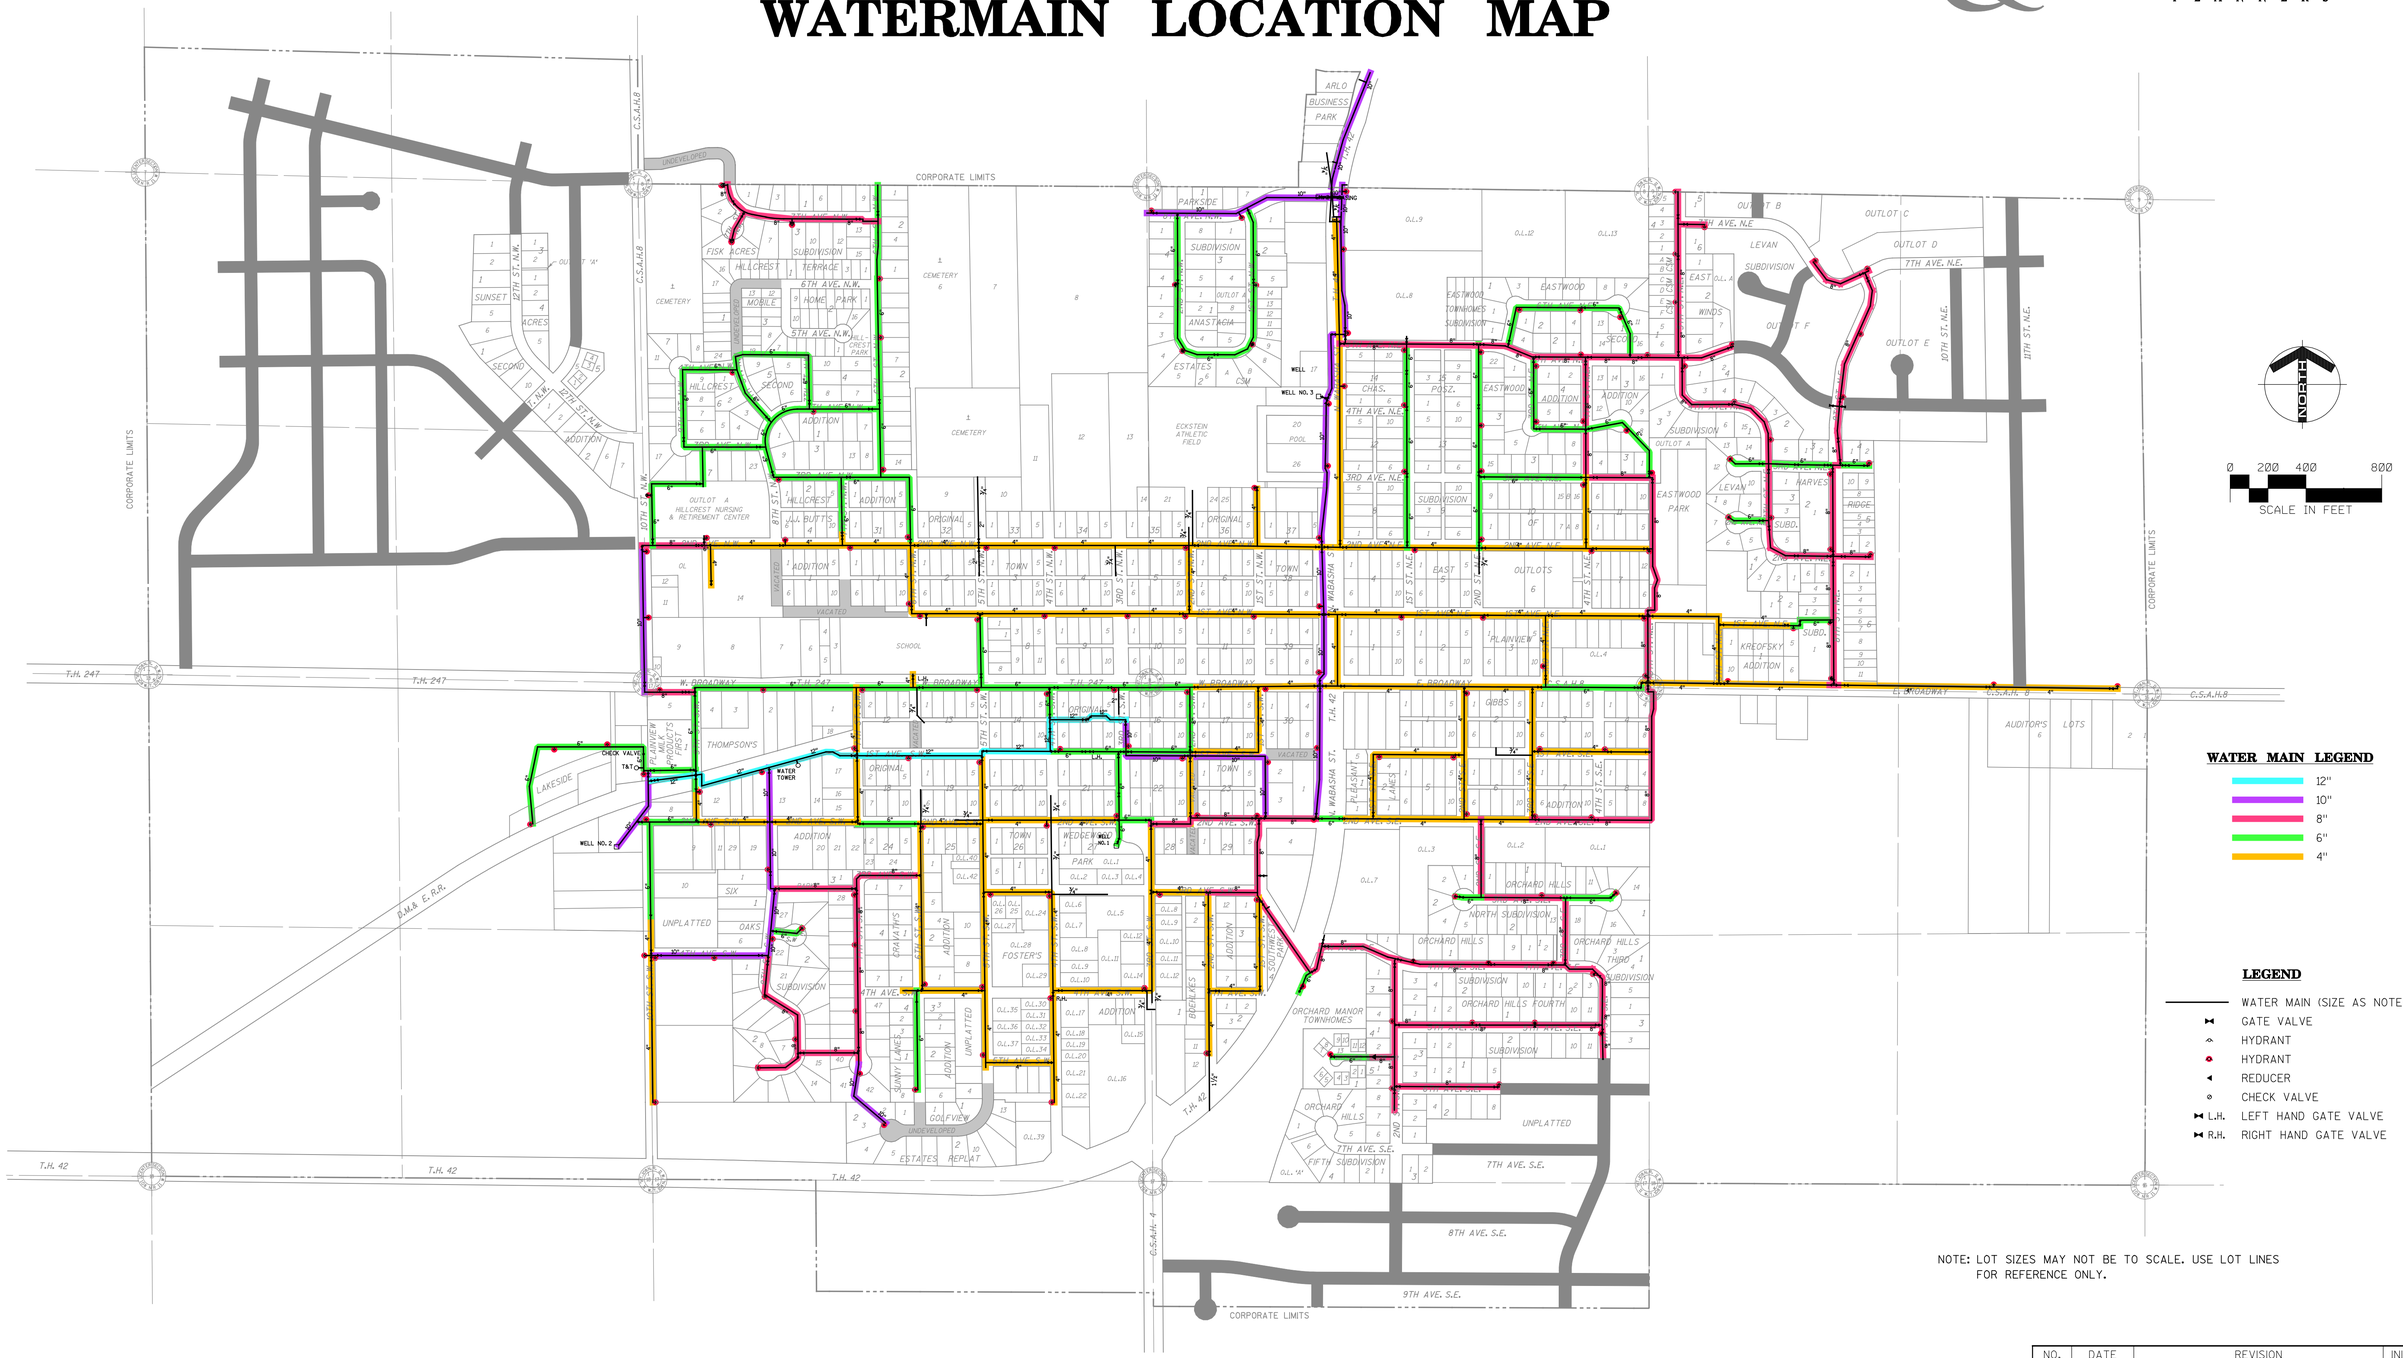


**WATER MAIN LEGEND**

- 12"
- 10"
- 8"
- 6"
- 4"

**LEGEND**

- WATER MAIN (SIZE AS NOTED)
- GATE VALVE
- HYDRANT
- HYDRANT
- REDUCER
- CHECK VALVE
- L.H. LEFT HAND GATE VALVE
- R.H. RIGHT HAND GATE VALVE

NOTE: LOT SIZES MAY NOT BE TO SCALE. USE LOT LINES FOR REFERENCE ONLY.

## WATERMAIN LOCATION MAP

ORIGINAL BASE MAPS PREPARED BY YAGGY COLBY ASSOCIATES.
DATED 1/22/01

| NO. | DATE | REVISION | INITIAL |
|---|---|---|---|
| 1 | 1/6/04 | ADDED LEVAN, HARVEST RIDGE, ANASTACIA | J.G.B. |
| | | | |
| | | | |
| | | | |
| | | | |
| | | | |