CITY OF PLAINVIEW, MINNESOTA SANITARY SEWER LOCATION MAP

MEAD & HUNT
ENGINEERS
ARCHITECTS
SCIENTISTS
PLANNERS

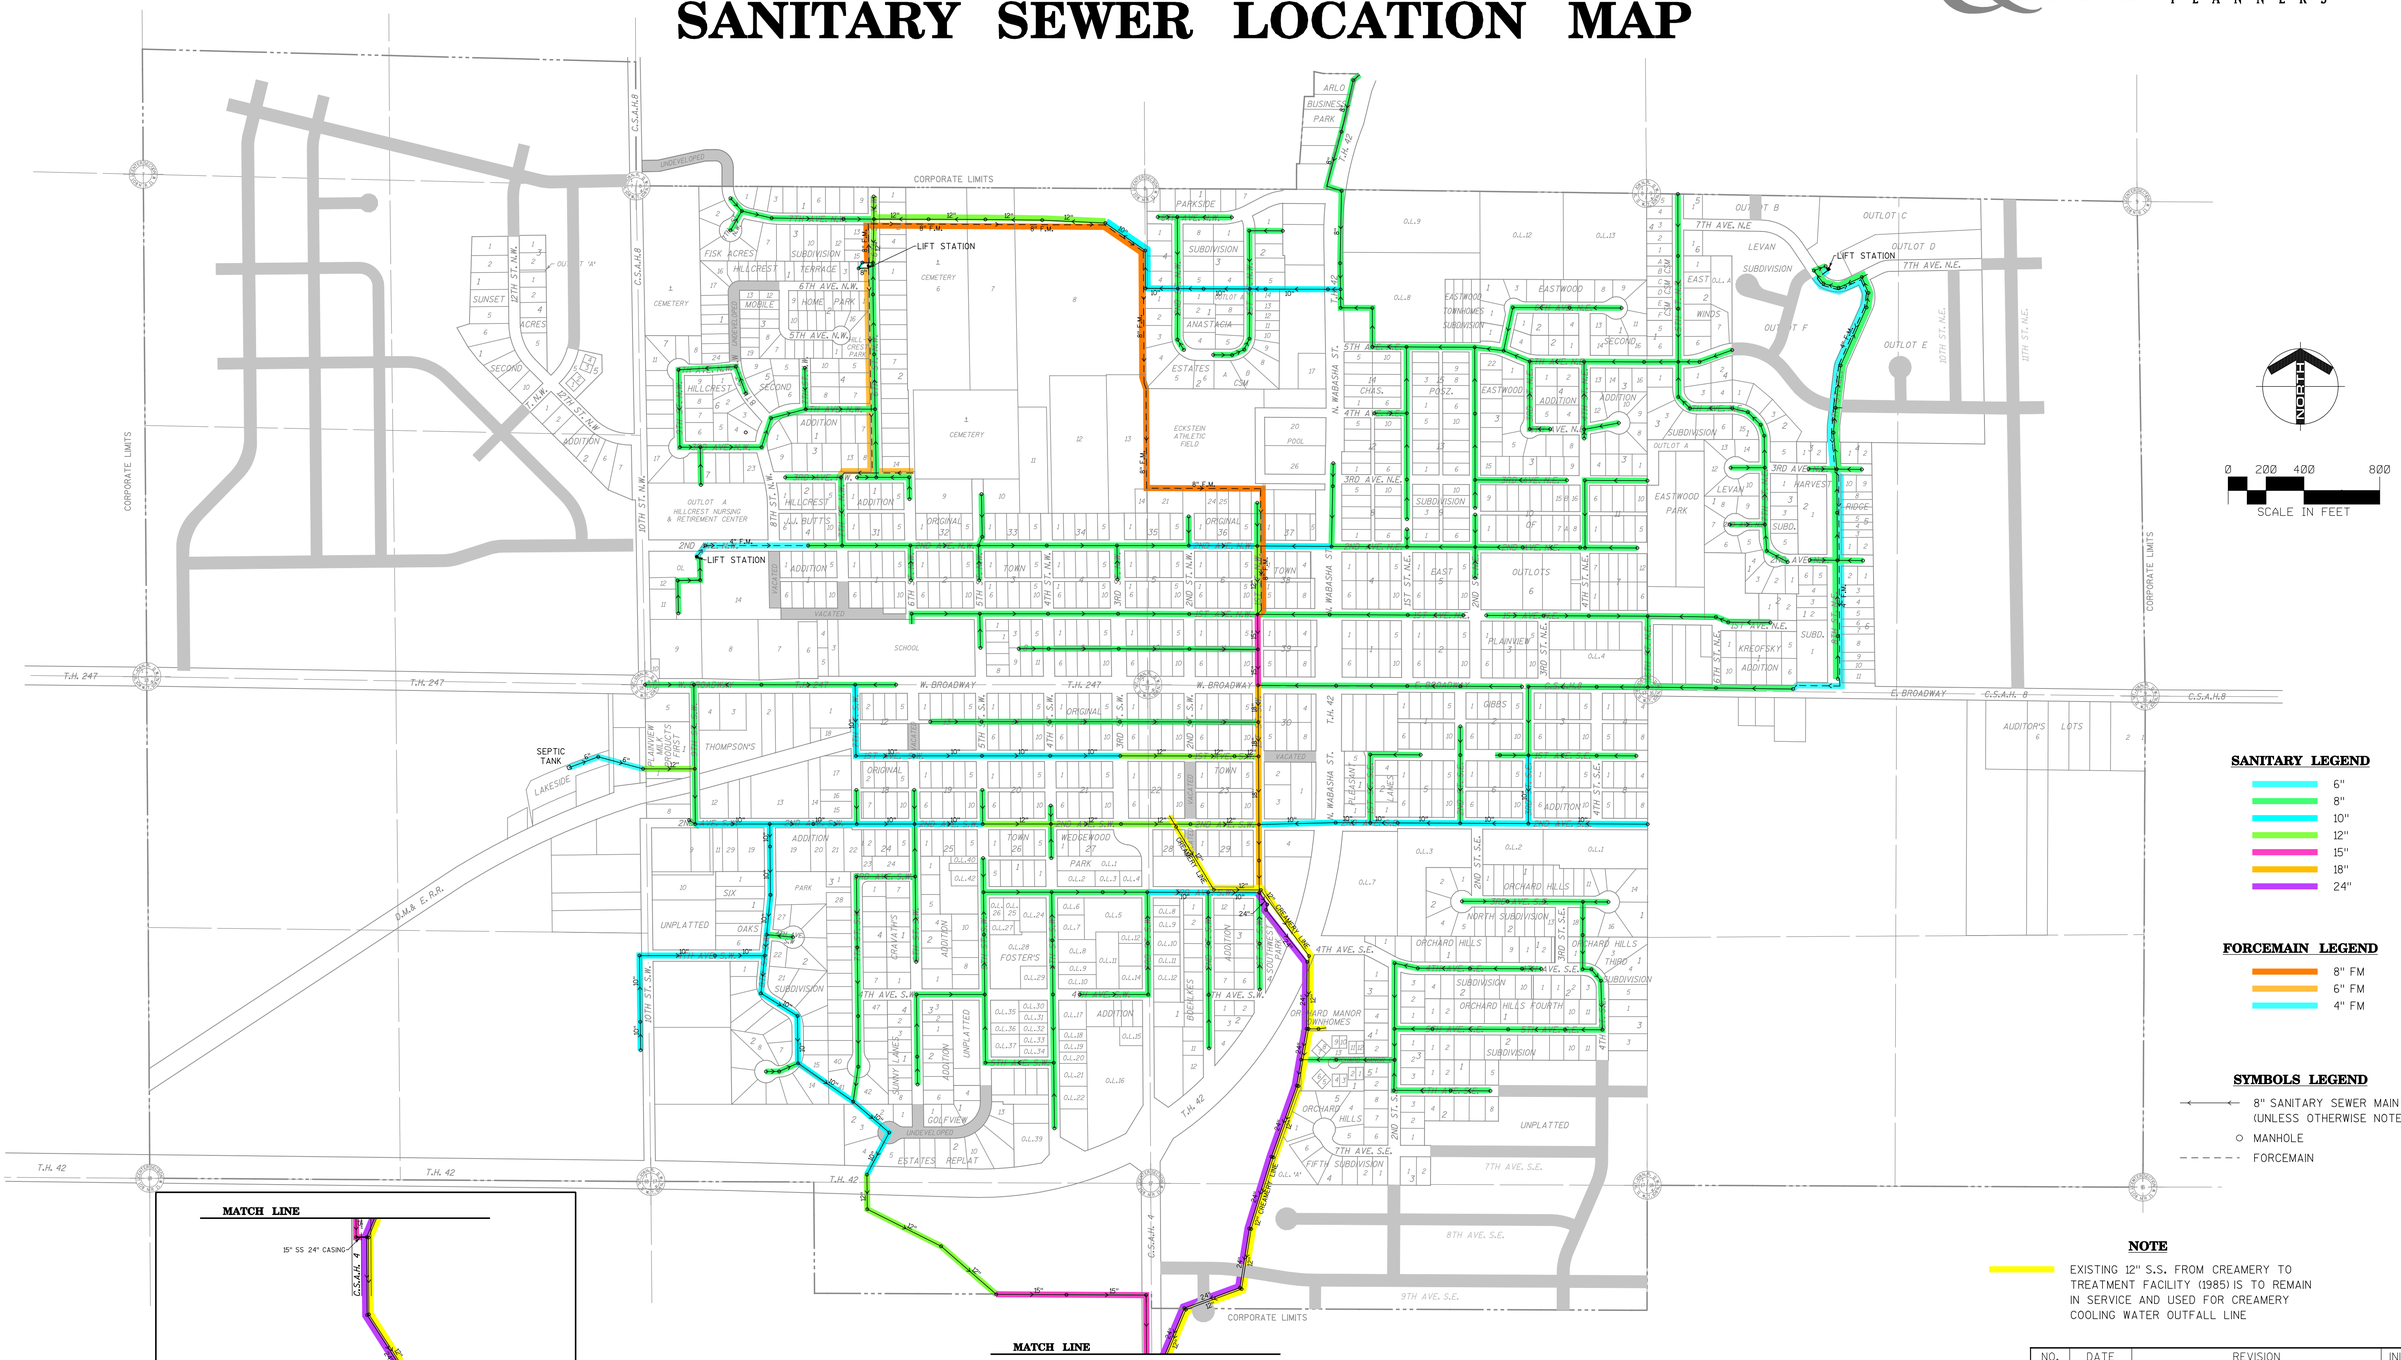

SANITARY SEWER LOCATION MAP

ORIGINAL BASE MAPS PREPARED BY YAGGY COLBY ASSOCIATES.
DATED 1/22/01

NO.	DATE	REVISION	INITIAL
1	1/6/04	ADDED LEVAN, HARVEST RIDGE, ANASTACIA	J.G.B.